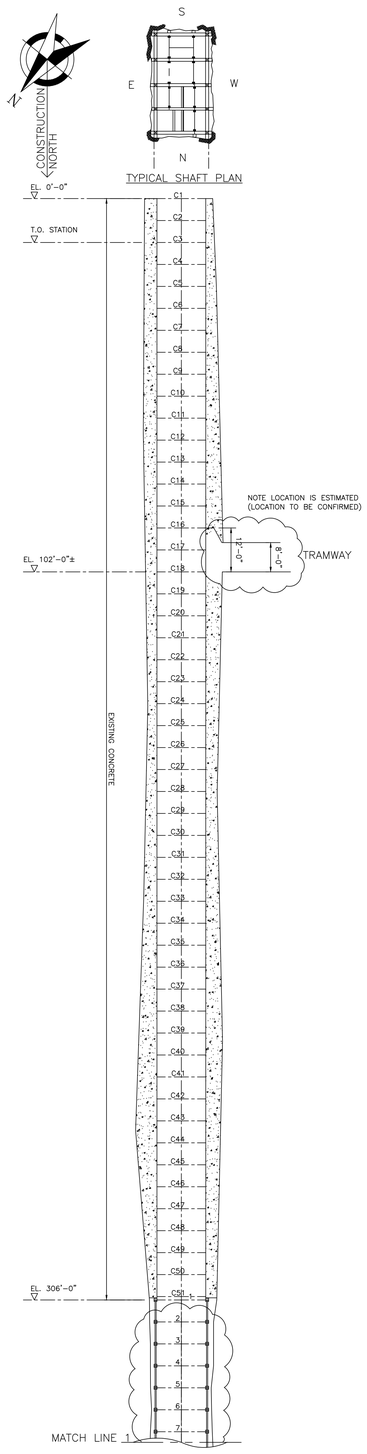

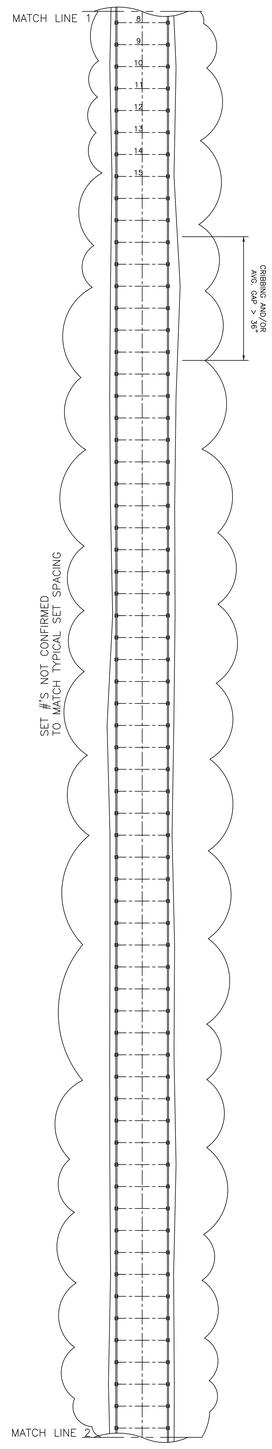

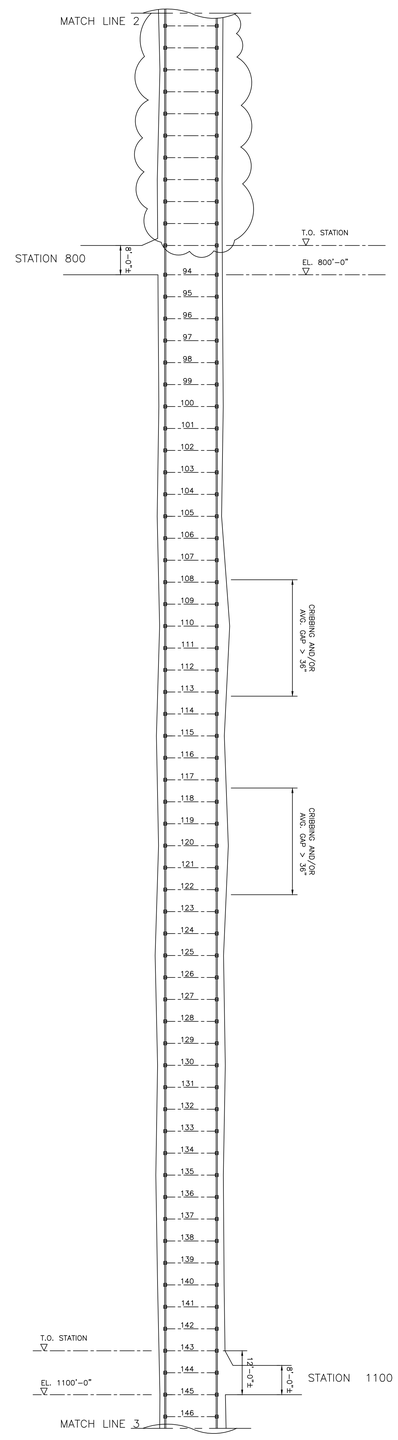

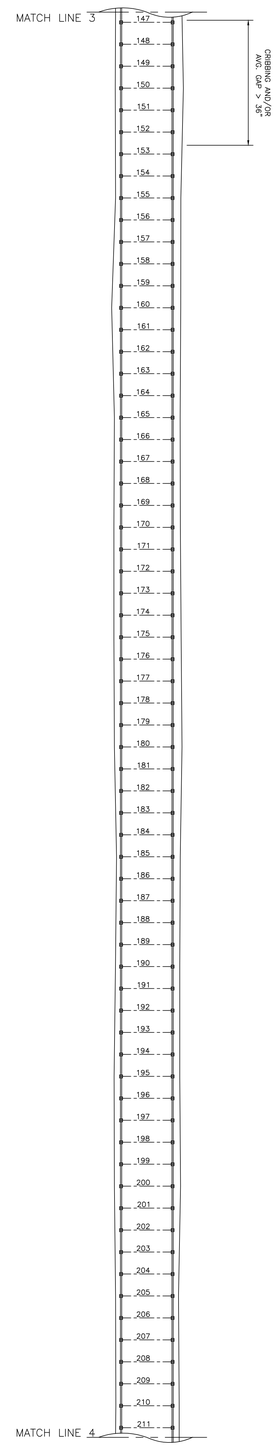

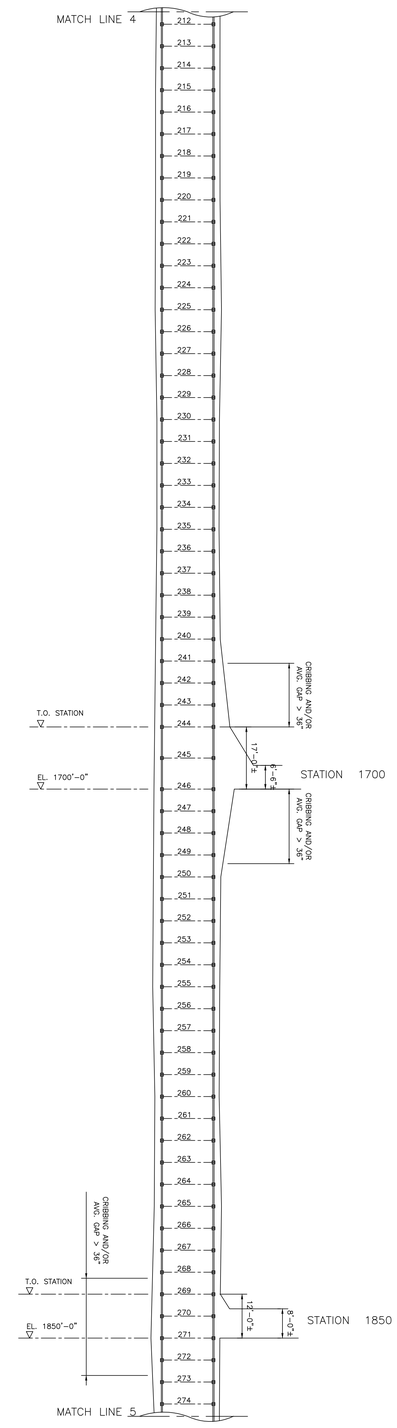

REV	DESCRIPTION	DATE	BY
0	NEW DRAWING	6/25/20	KDJ

SHEET 1 OF 3

Sanford Underground Research Facility
630 EAST SUMMIT STREET
LEAD, SD 57754
t (605) 722-8650

DRAWN BY: KDJ
CHECKED BY: XXX
DATE: 6/25/20
SCALE: 1/16"=1'-0"

DESCRIPTION: YATES SHAFT PROFILE
LOCATION: YATES SHAFT
TITLE: YATES SHAFT EXISTING PROFILE
REV: 0